


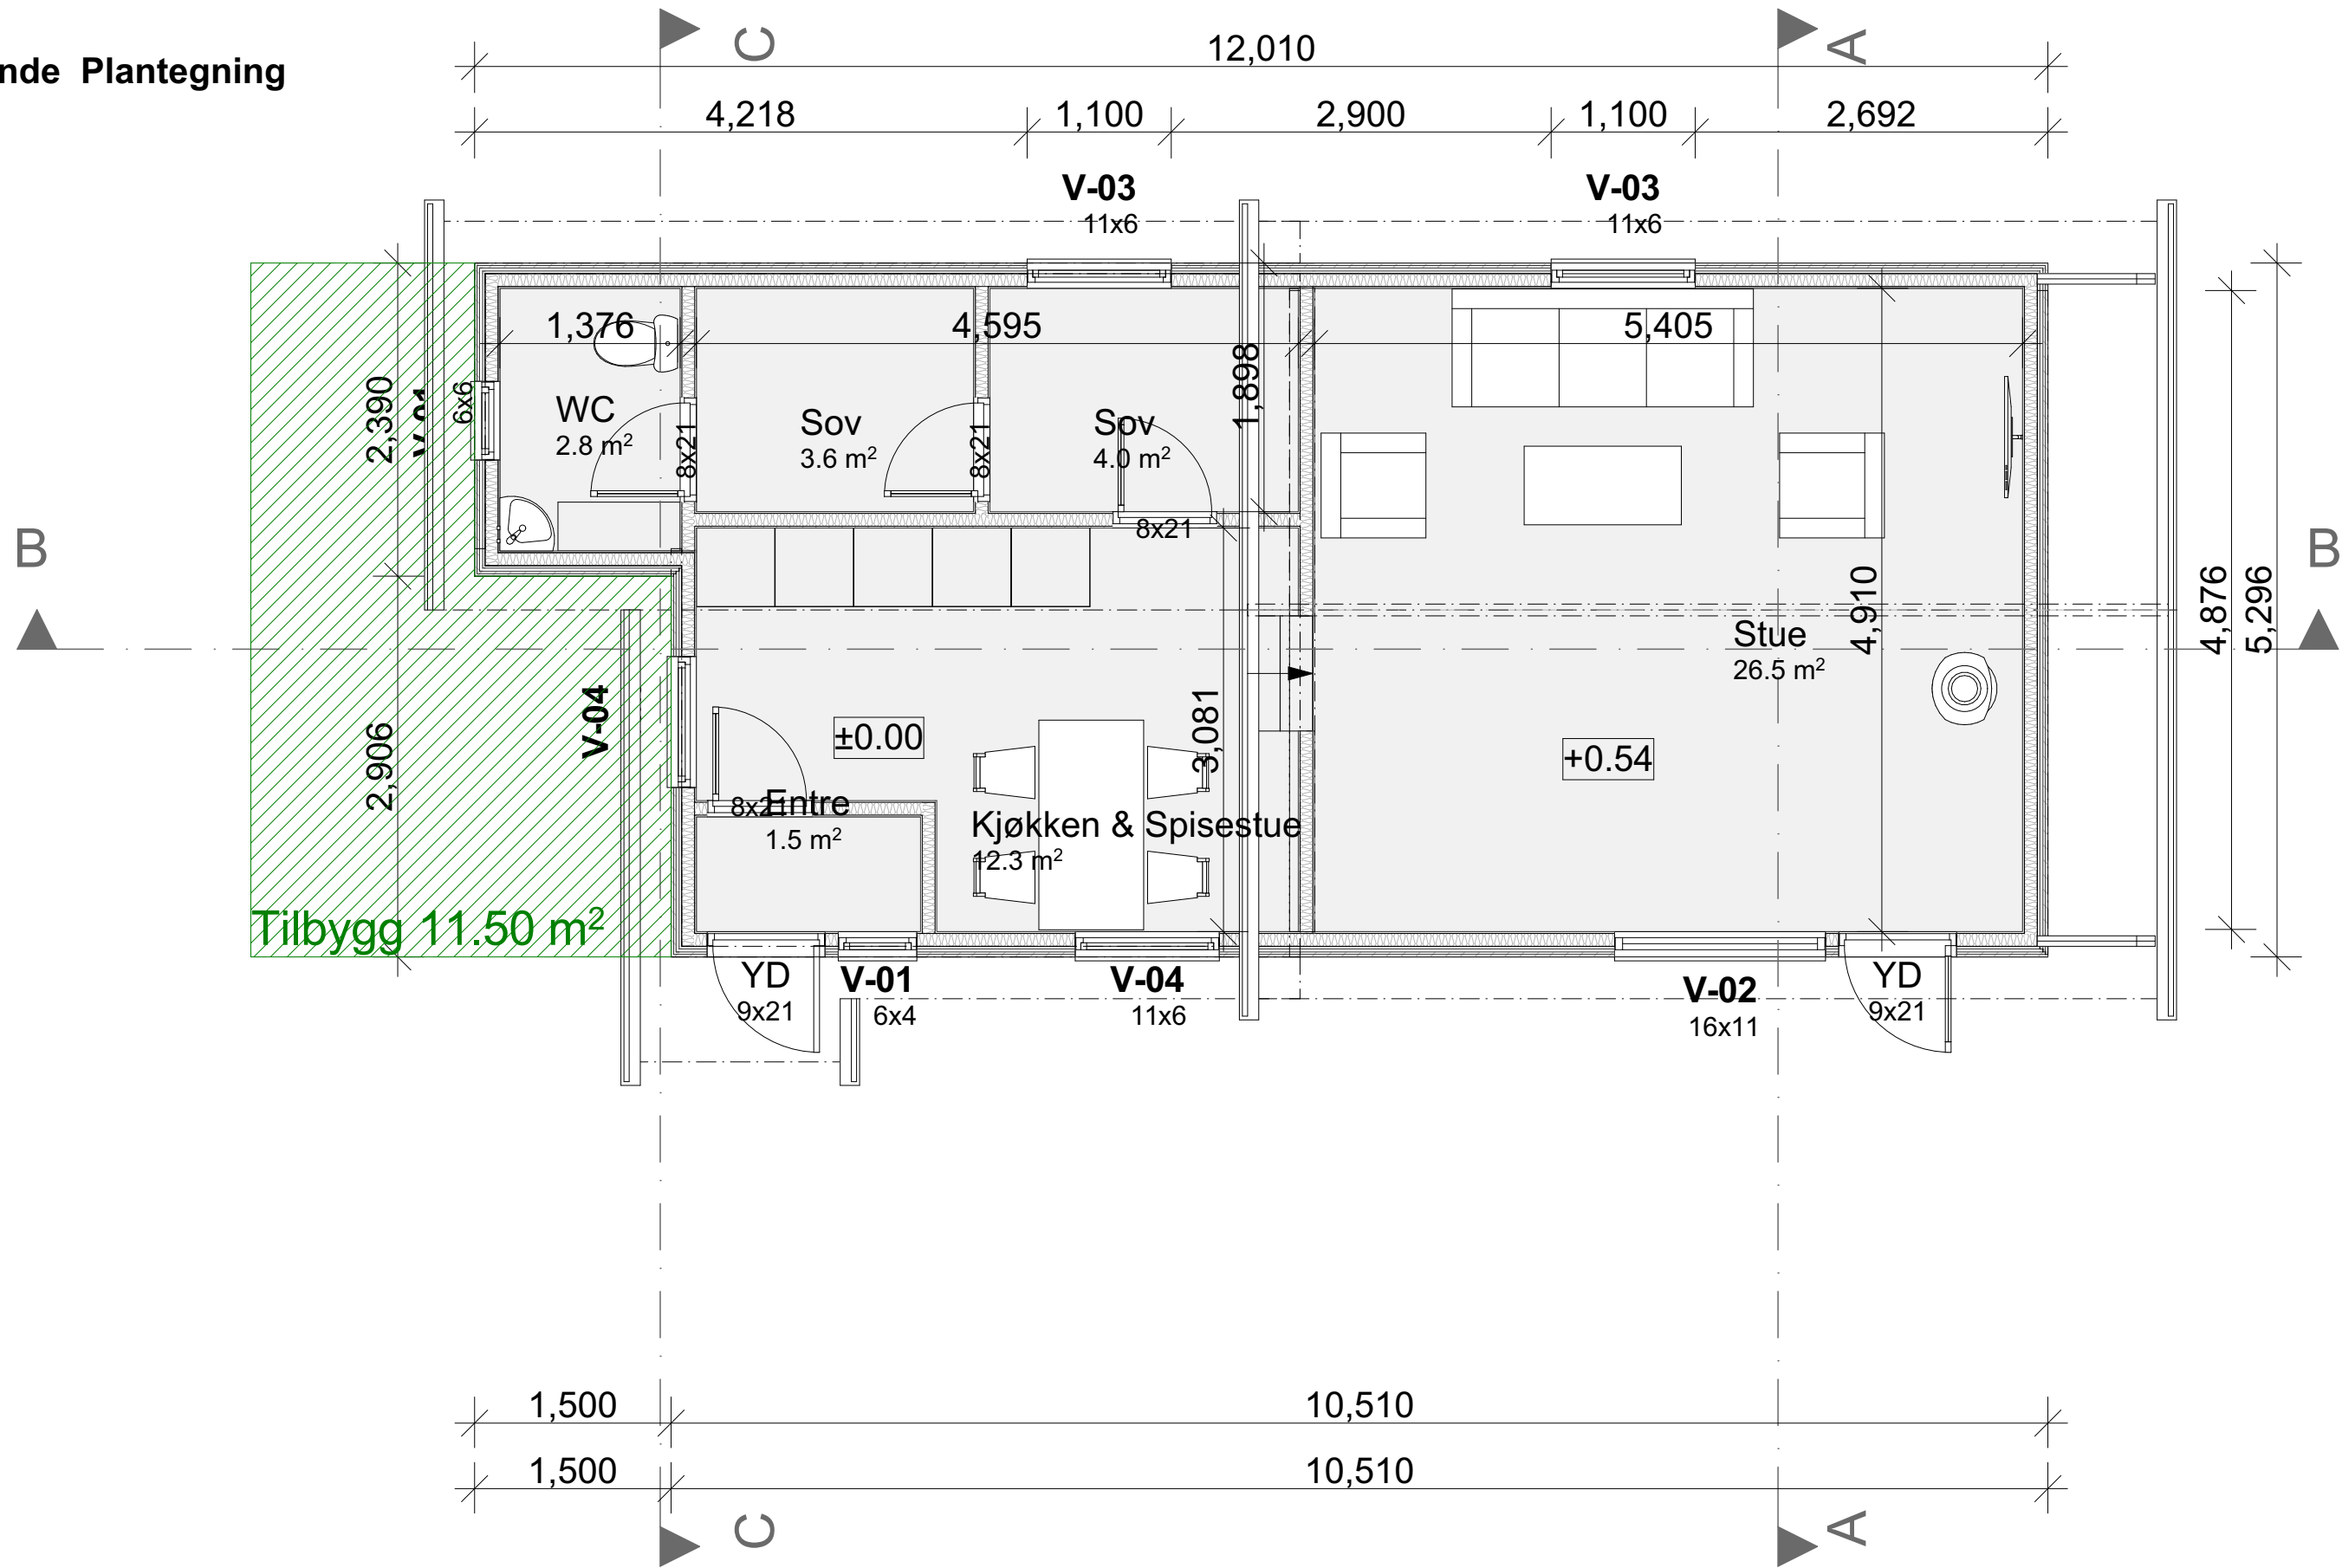


Eksisterende Fasade Sør-Øst

1:50




Eksisterende Fasade Nord-Vest

1:50

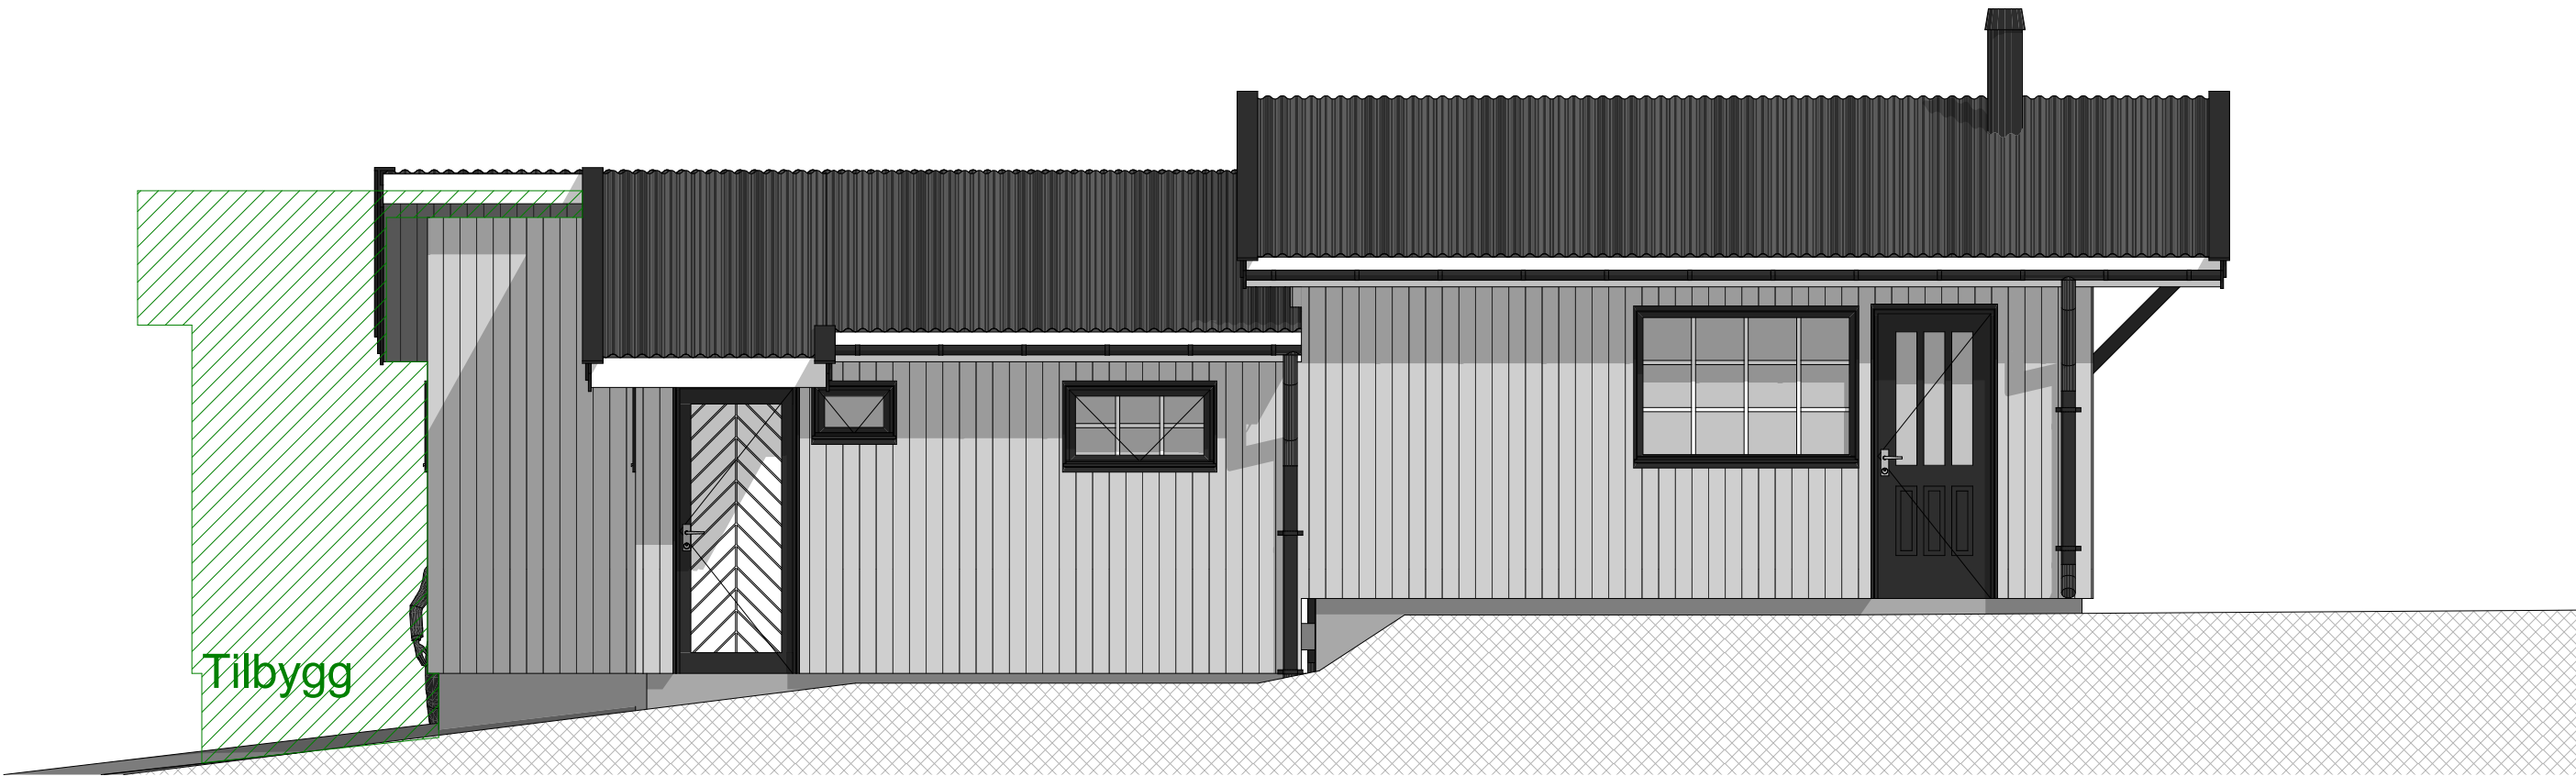


Eksisterende Fasade Sør-Vest

1:50

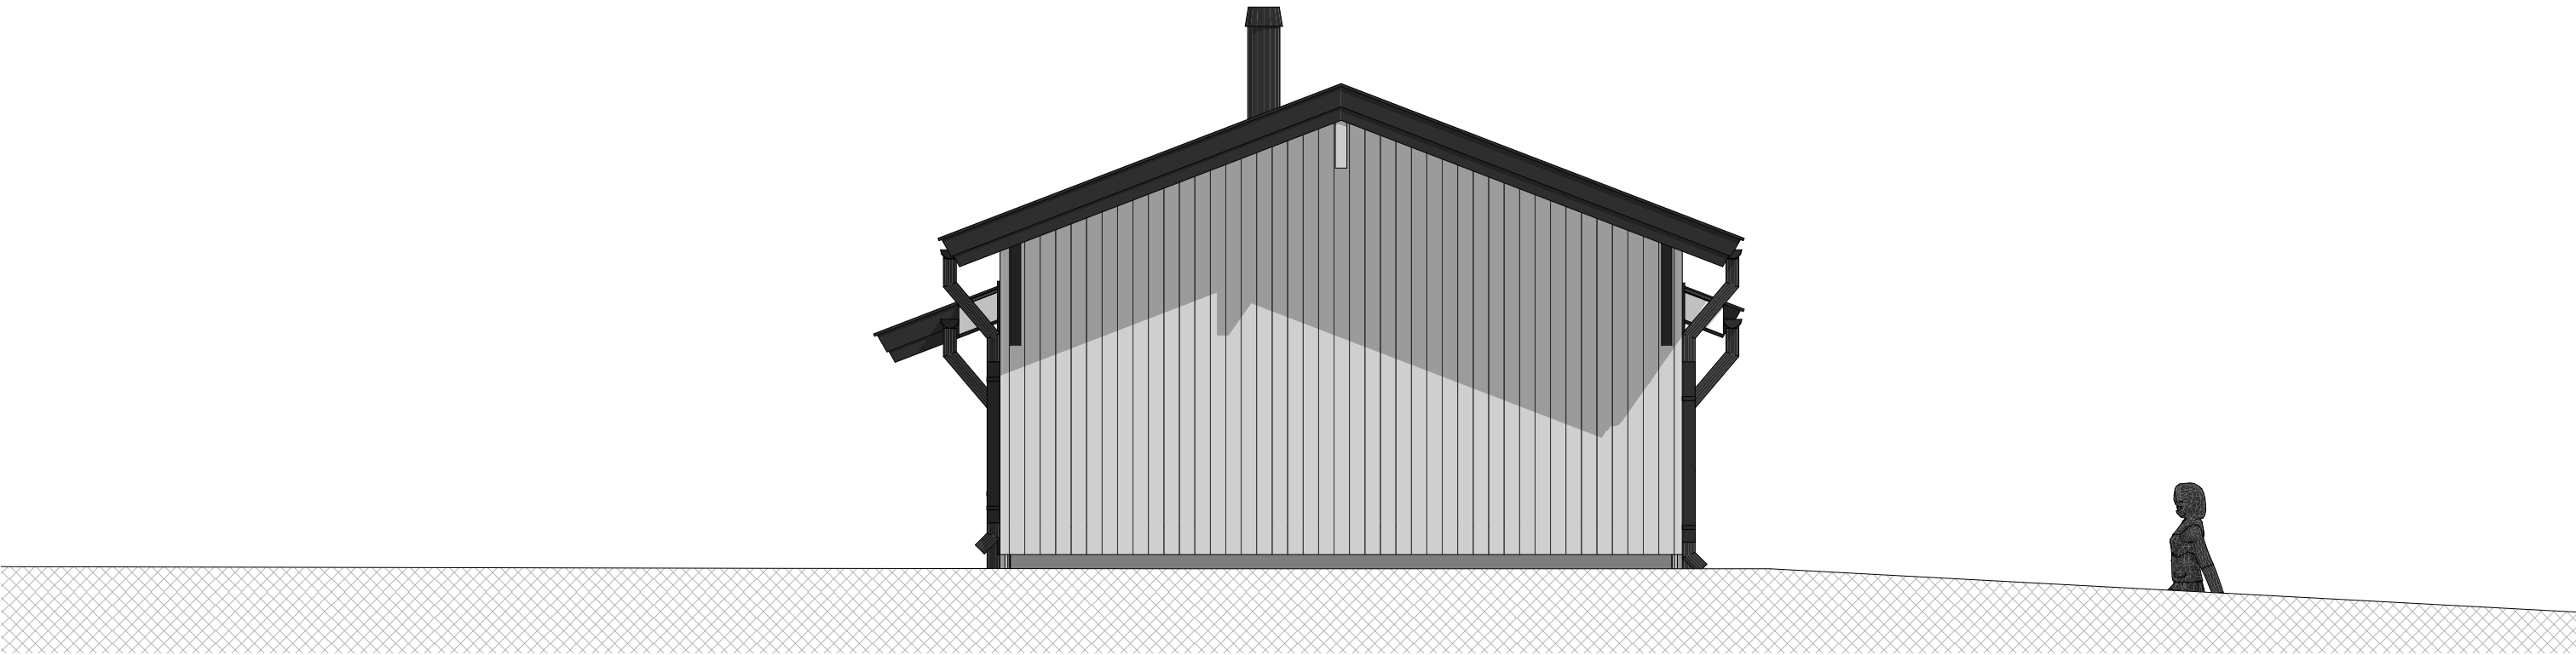

Eksisterende Fasade Nord-Øst

1:50

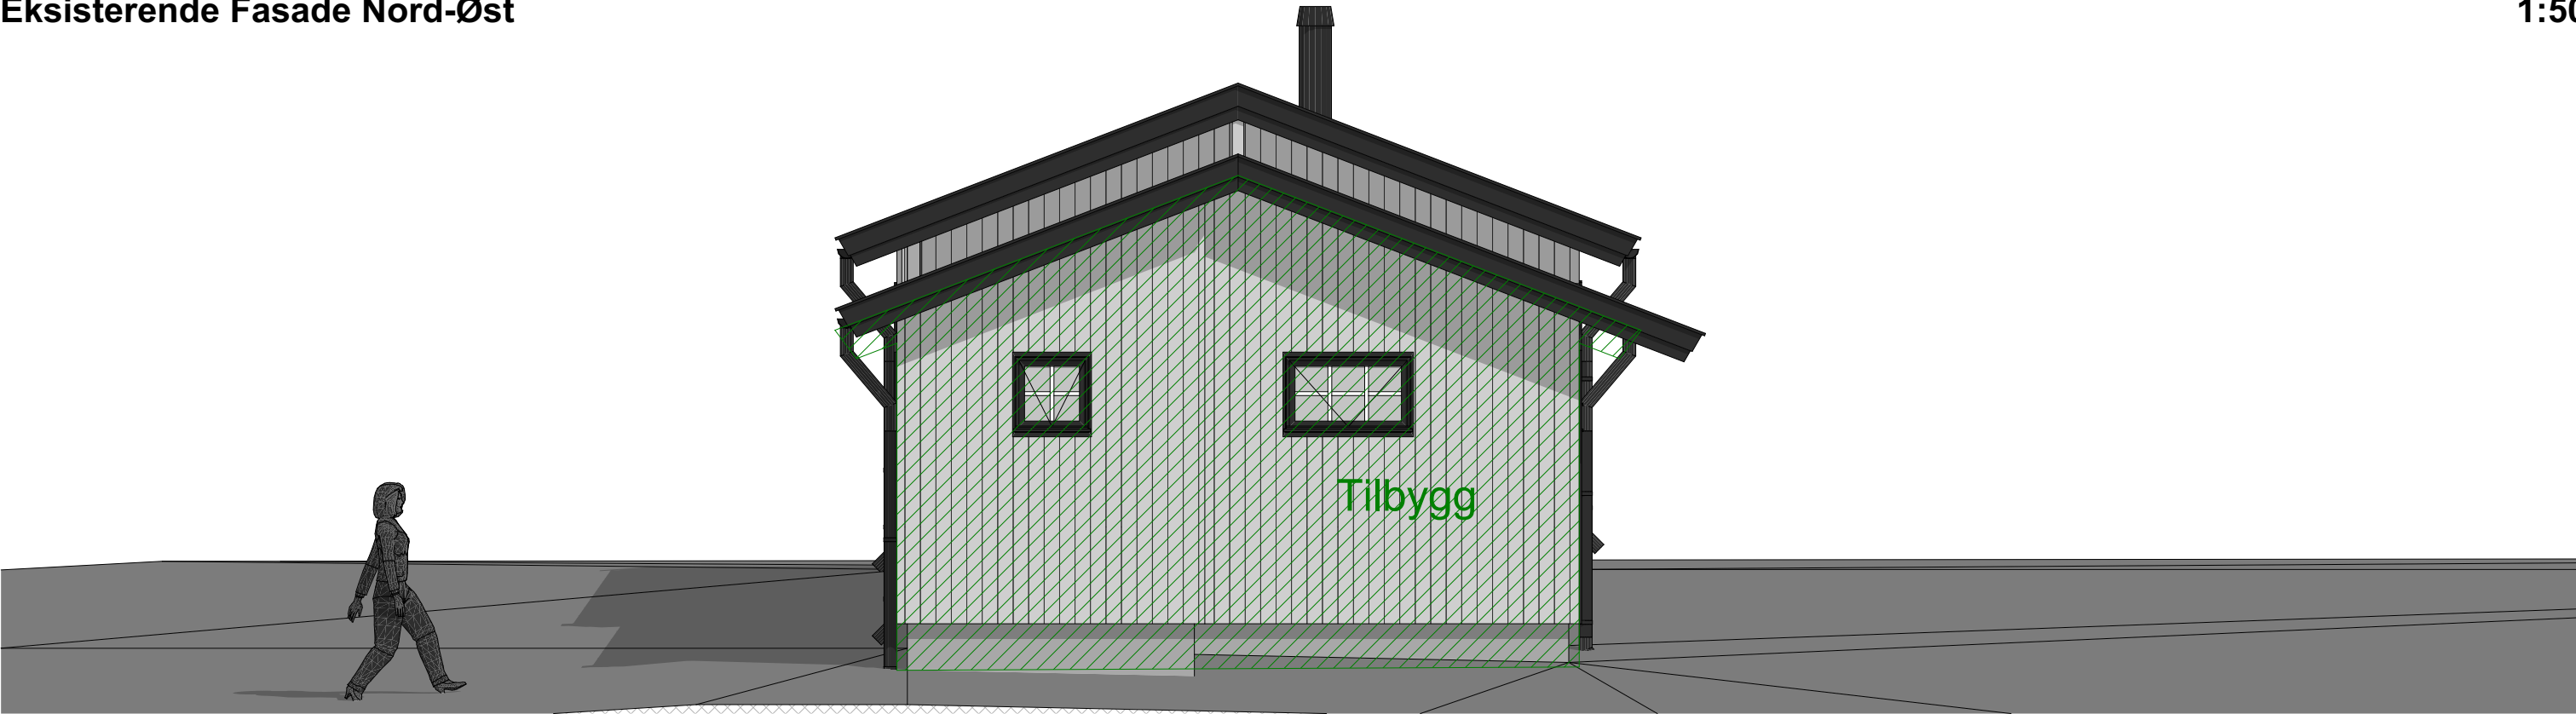

rev. B fjerne plattinger 10.05.2026

Tegnet: Ion Rudei	Tiltakshaver: Arild Olaf Slåtta beritsla@start.no	Dato: 18.03.2025	Adresse: Svanvikvegen 477, 3739 Skien	Målestokk: 1:50	Gnr: 228	Bnr: 1	Fnr: 4	Tegningstype: Eksisterende Fasader 2	BRA Eksisrterende / Ny	53 m ² / 66 m ²	E04
									BTA Eksisrterende / Ny	59 m ² / 73 m ²	
									BYA Eksisrterende / Ny	59 m ² / 73 m ²	


Eksisterende Perspektiver 1



Eksisterende Perspektiver 2



Eksisterende Perspektiver 3

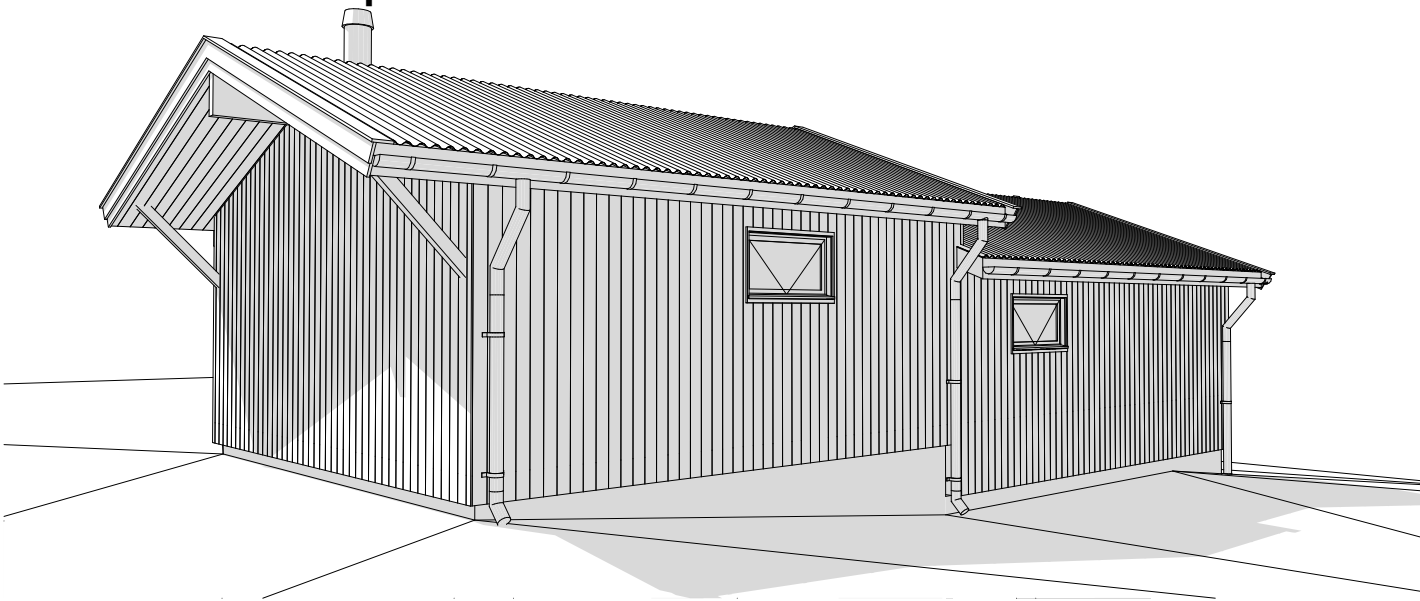


Eksisterende Perspektiver 4




Ny Arealer **1:200**


Ny BRA = 65.50 m²

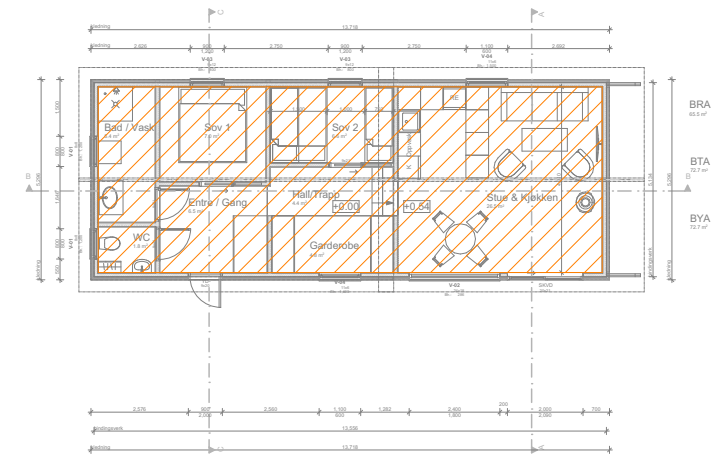


Ny BTA = 72.70 m²

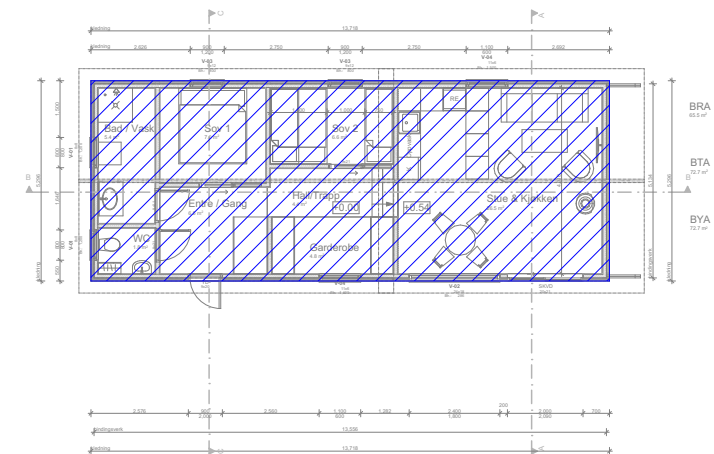


Ny BYA = 72.70 m²

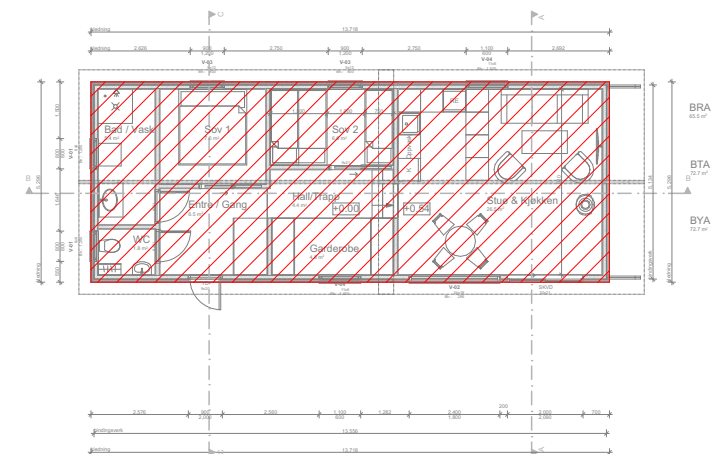

1:50

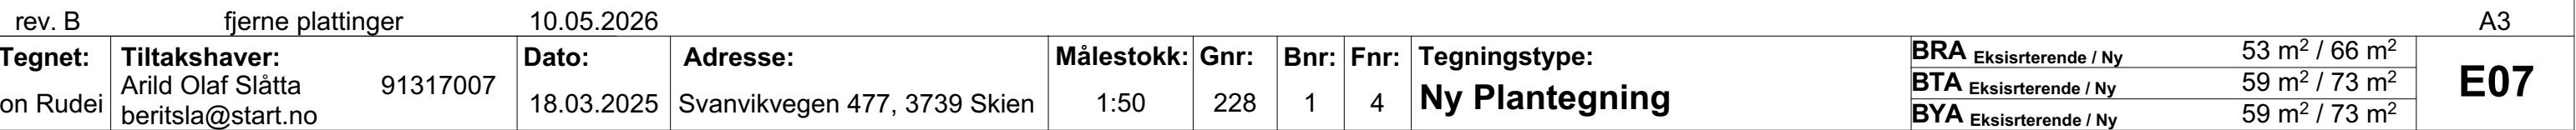

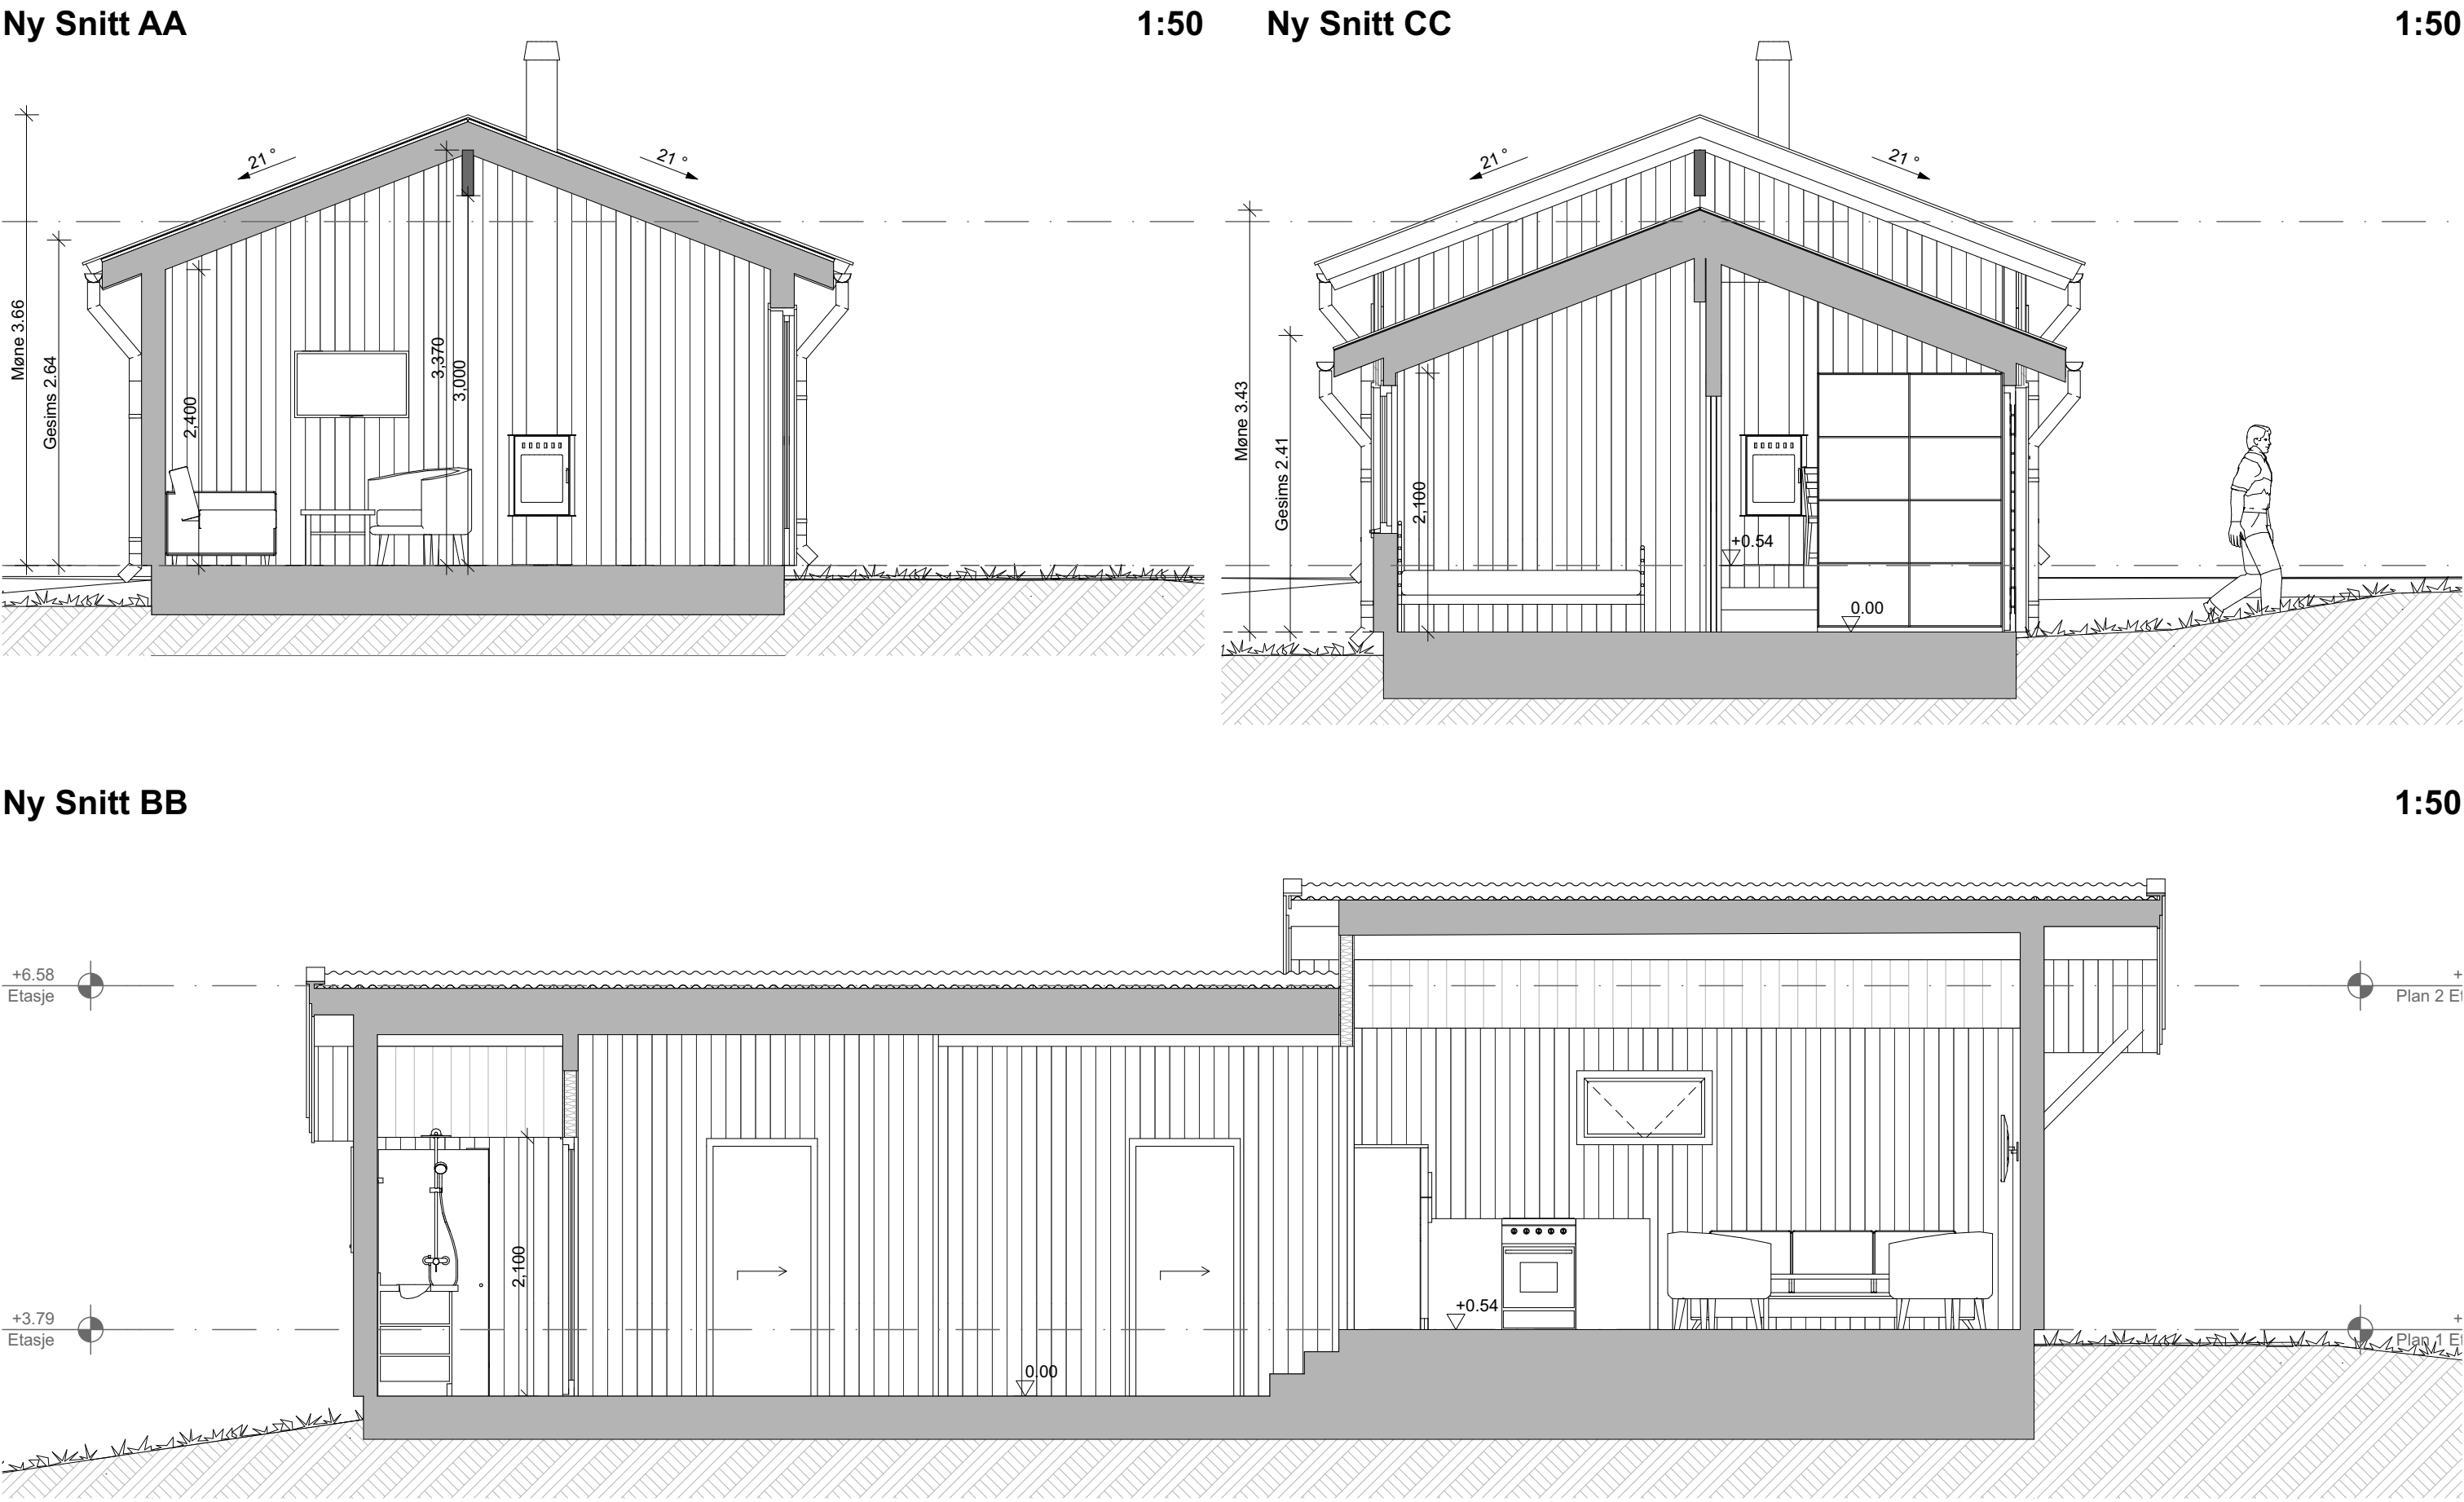


Ny Fasade Sør-Øst

1:50




Ny Fasade Nord-Vest

1:50

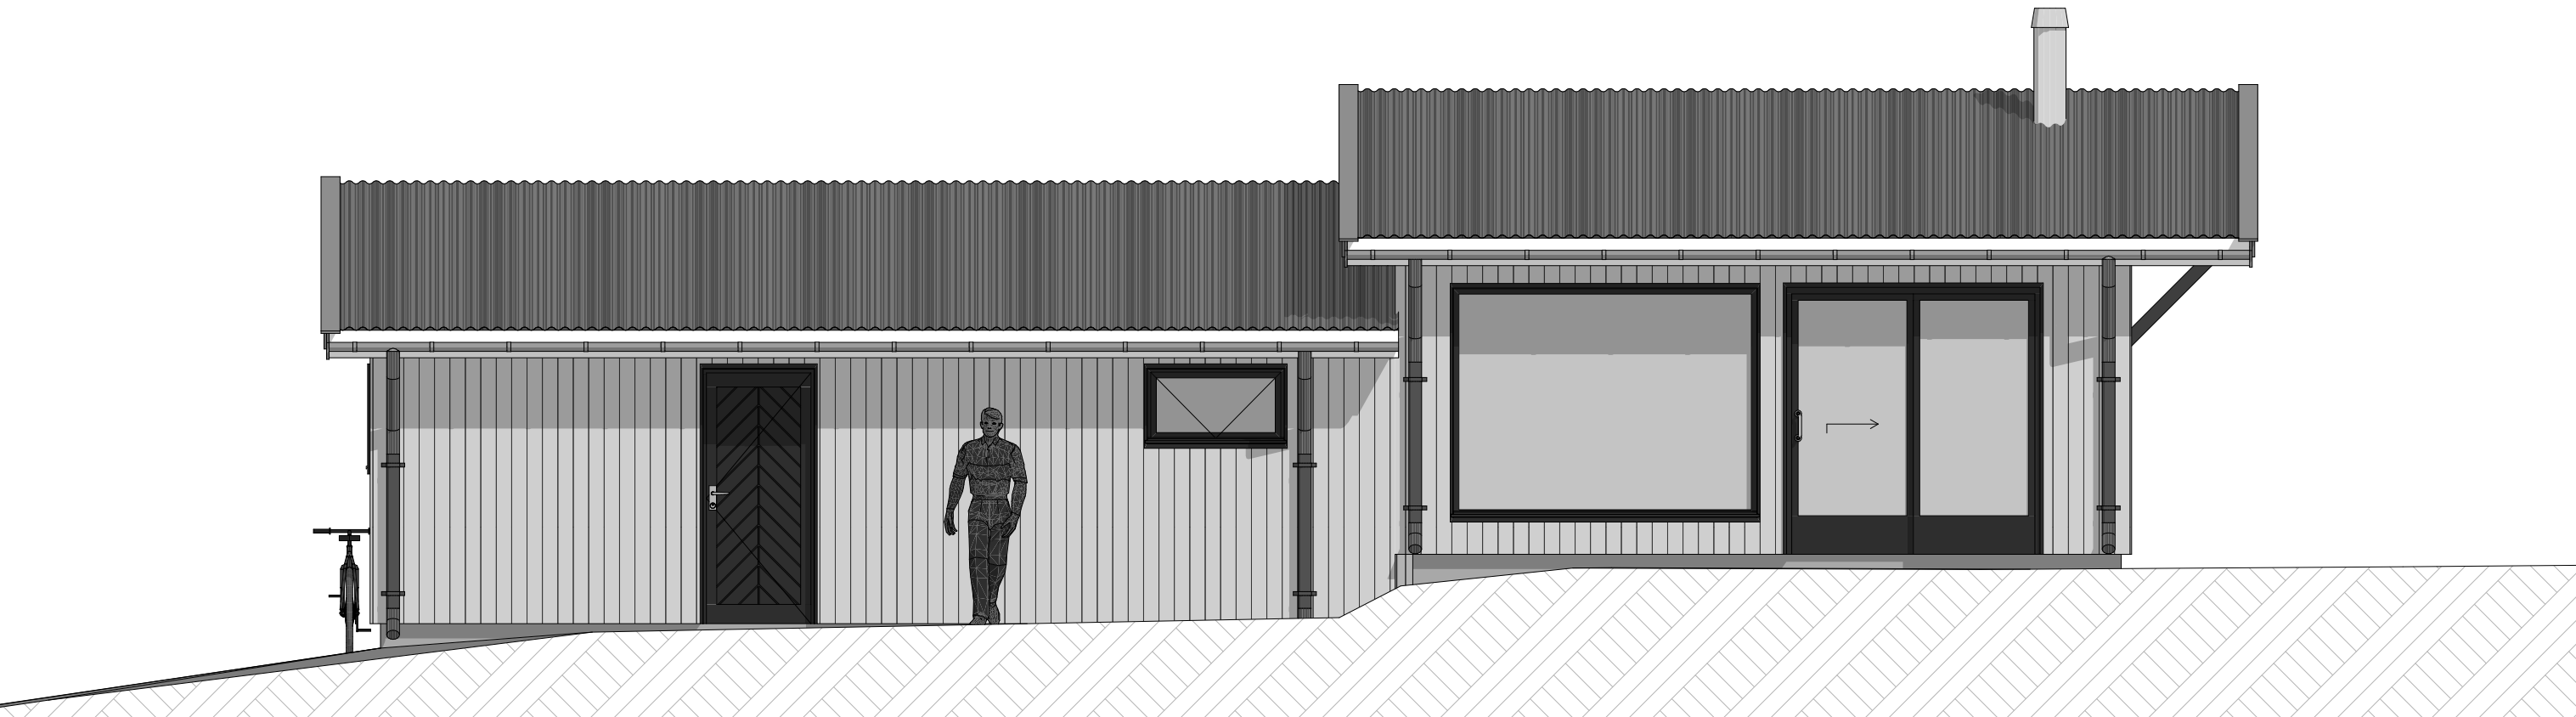


Ny Fasade Sør-Vest

1:50

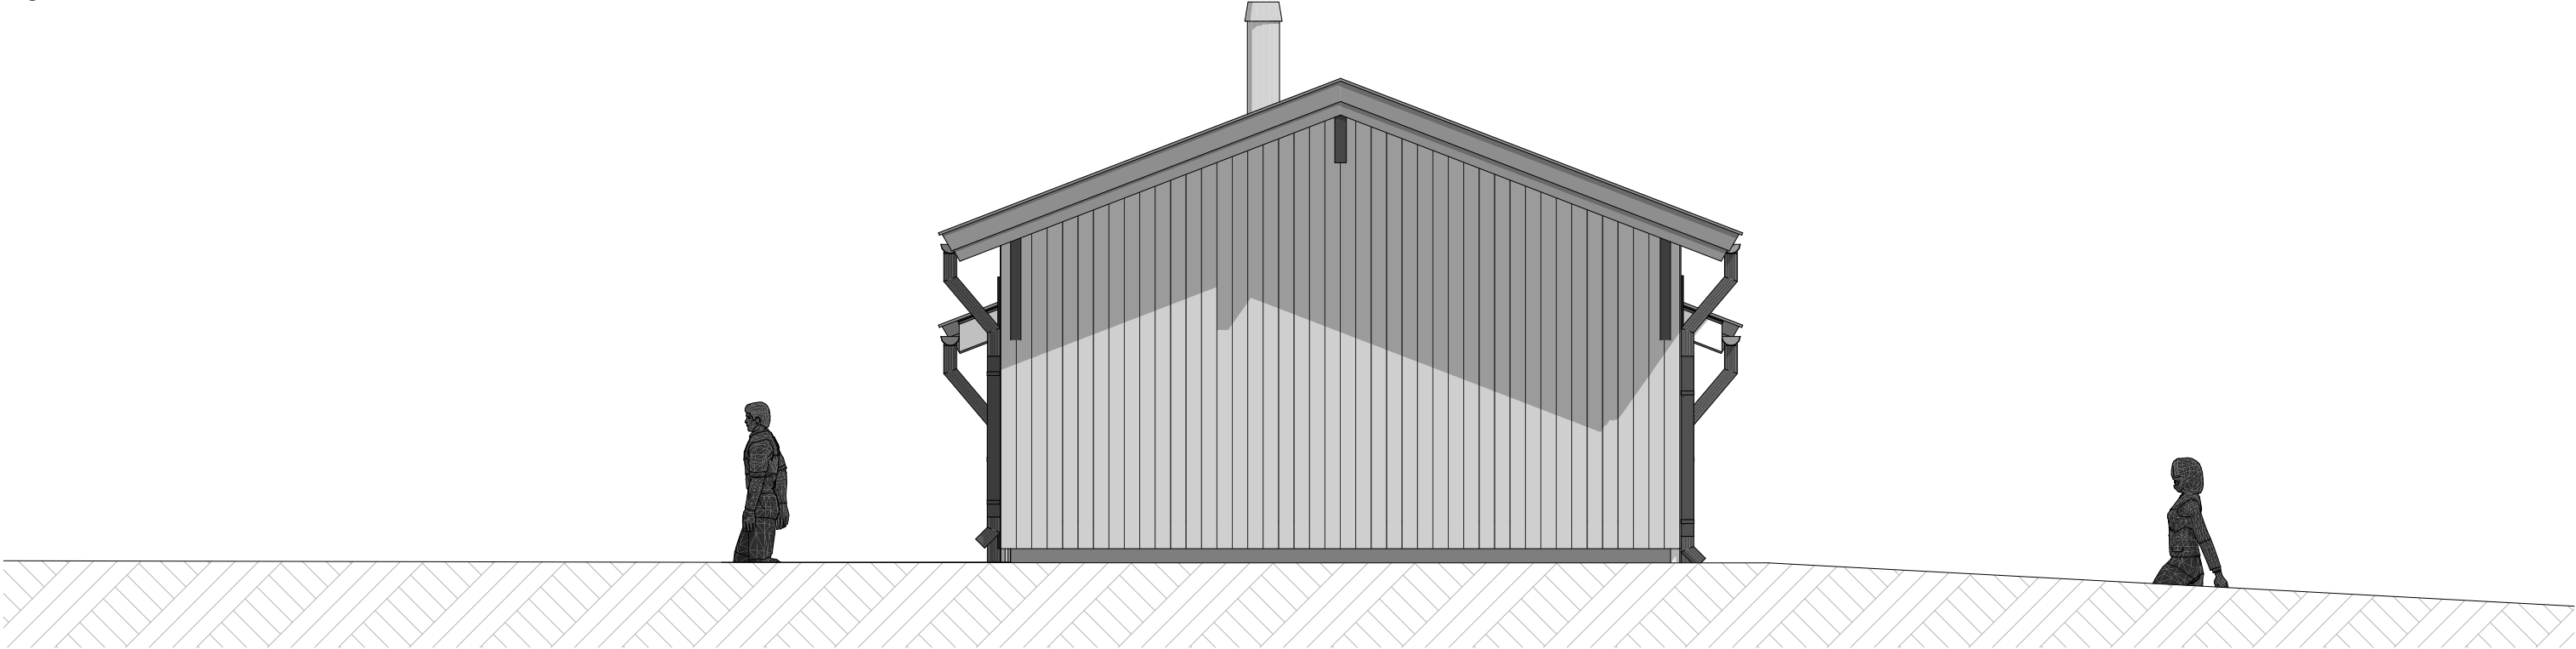

Ny Fasade Nord-Øst

1:50

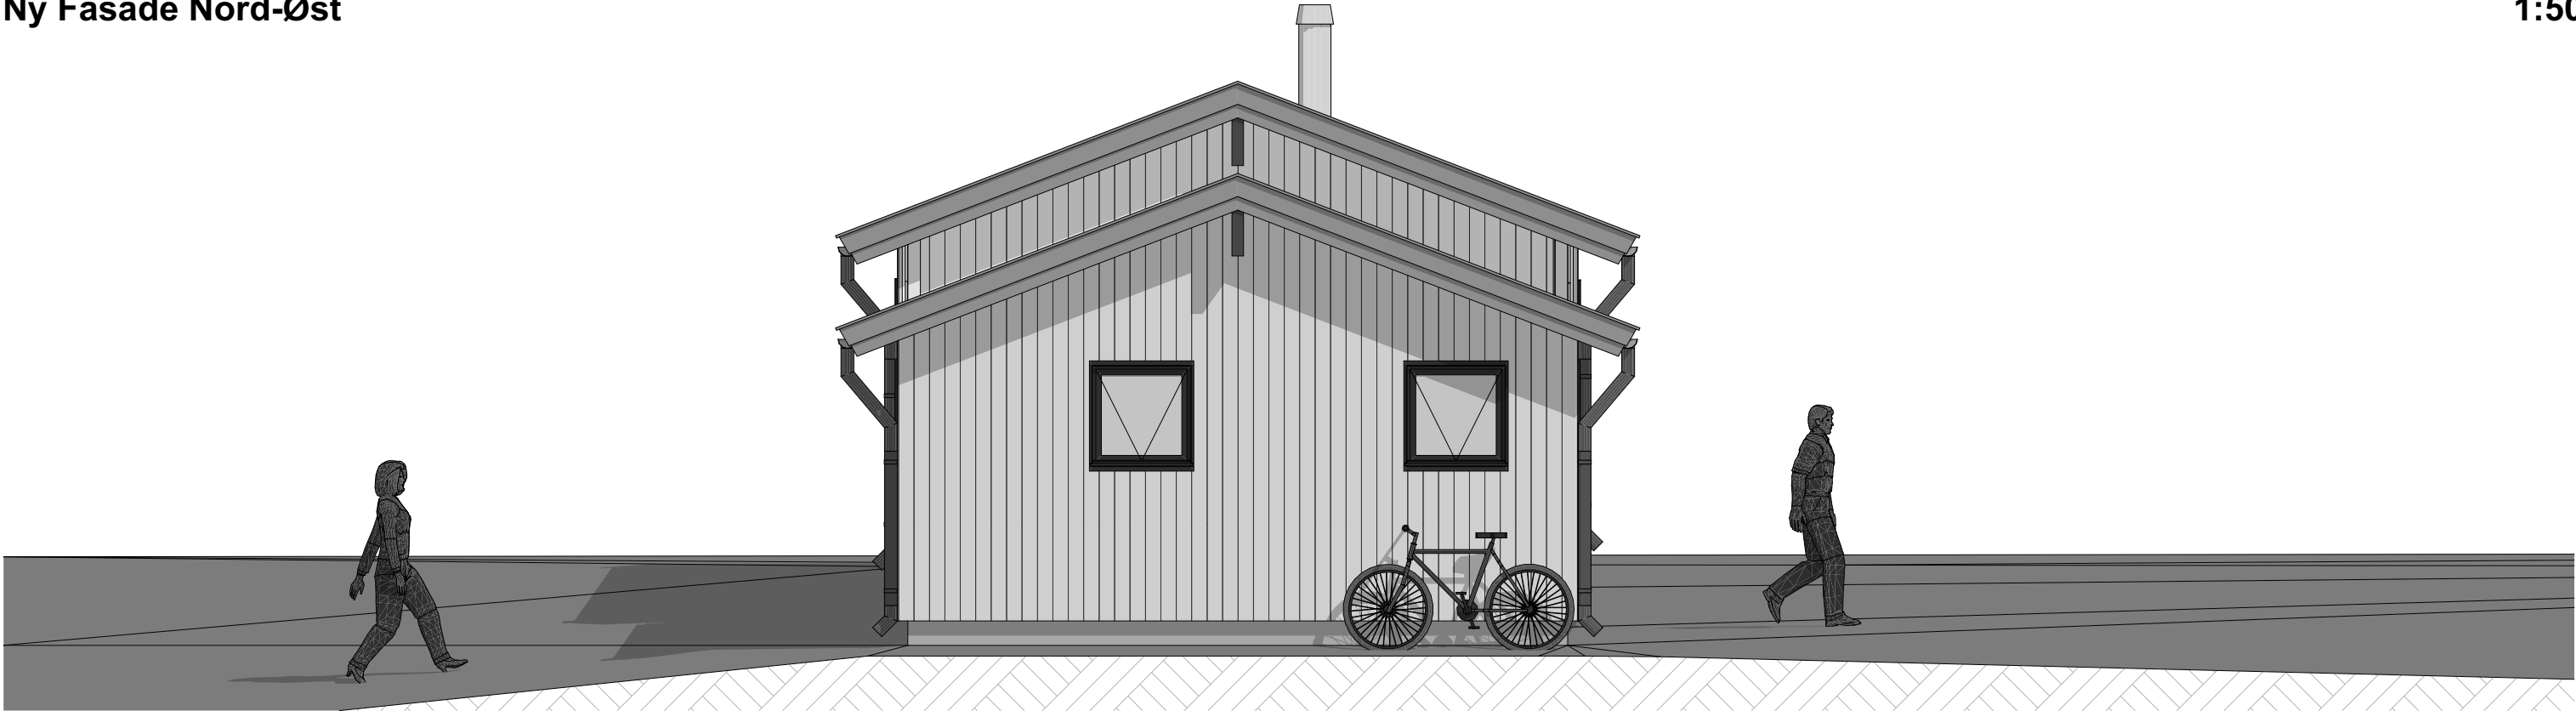


rev. B fjerne plattinger 10.05.2026


Tegnet: Ion Rudei	Tiltakshaver: Arild Olaf Slåtta beritsla@start.no	91317007	Dato: 18.03.2025	Adresse: Svanvikvegen 477, 3739 Skien	Målestokk: 1:50	Gnr: 228	Bnr: 1	Fnr: 4	Tegningstype: Ny Fasader 2	BRA Eksisrterende / Ny	53 m ² / 66 m ²	E10
										BTA Eksisrterende / Ny	59 m ² / 73 m ²	
										BYA Eksisrterende / Ny	59 m ² / 73 m ²	

A3


Ny Perspektiver 1

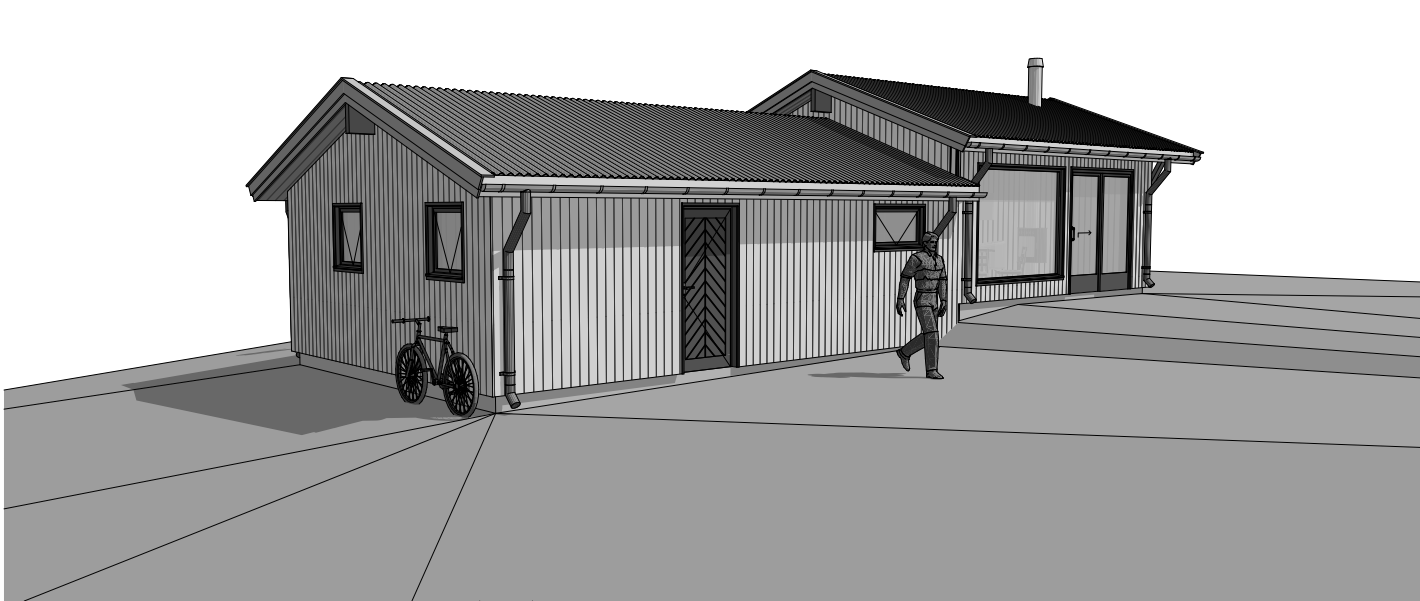

Ny Perspektiver 2

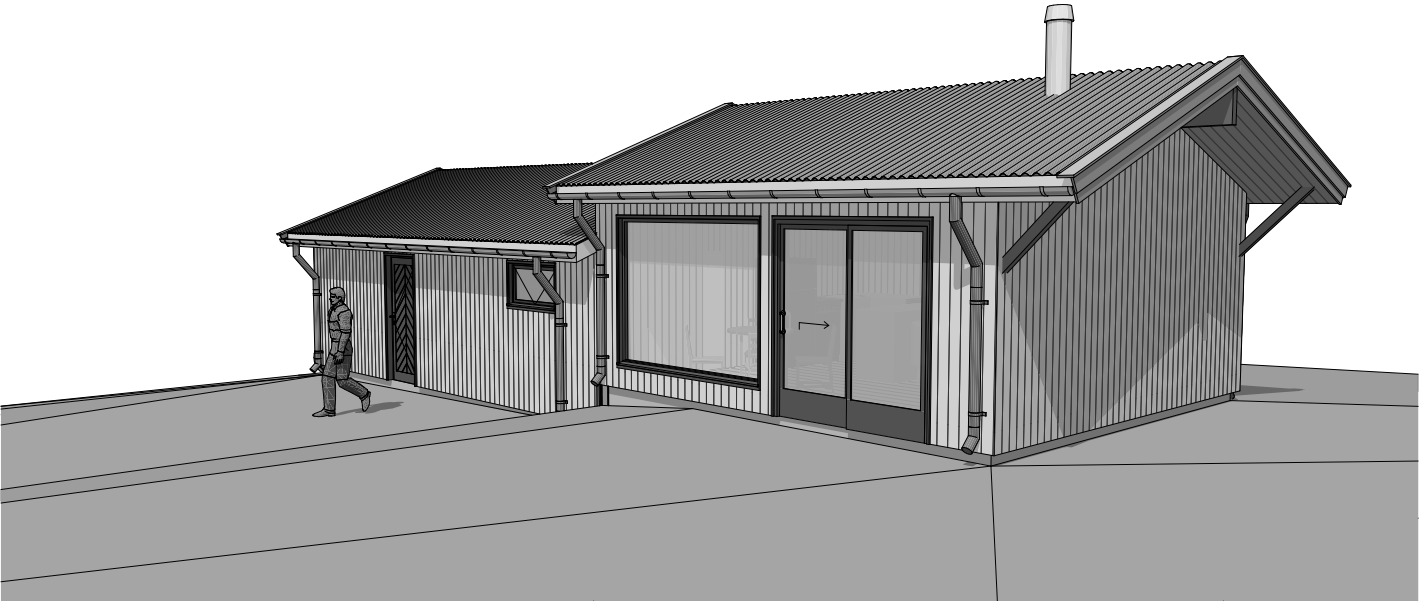

Ny Perspektiver 3

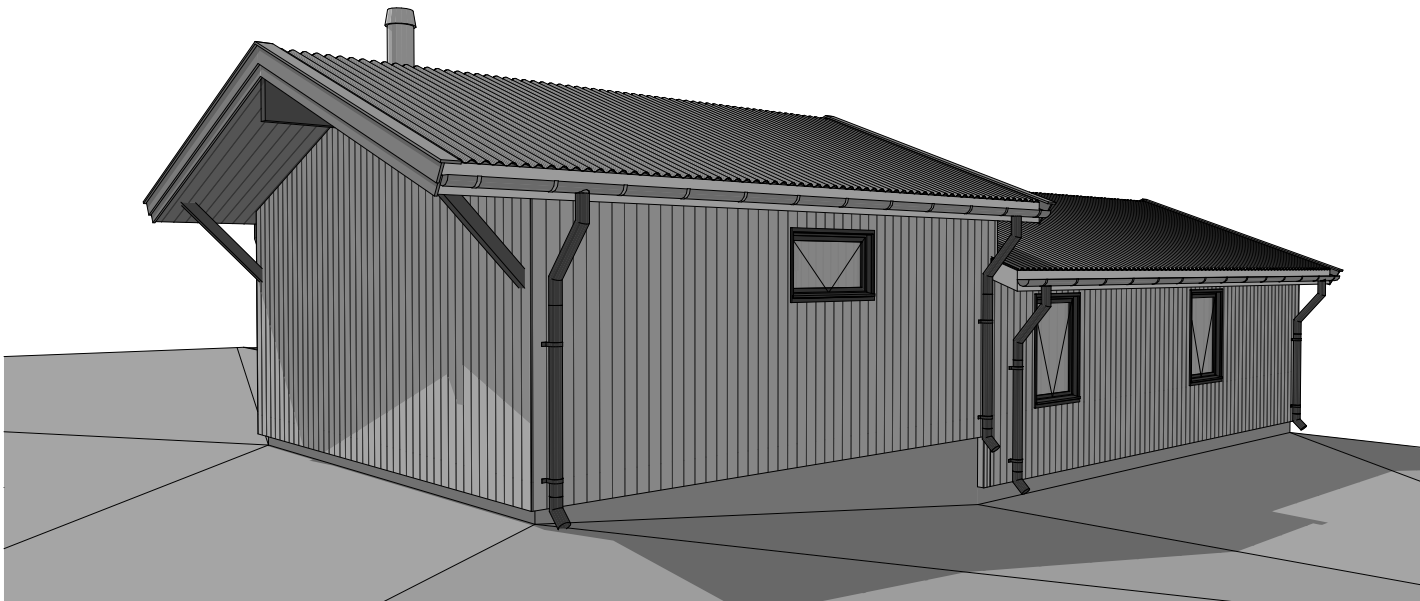

Ny Perspektiver 4

